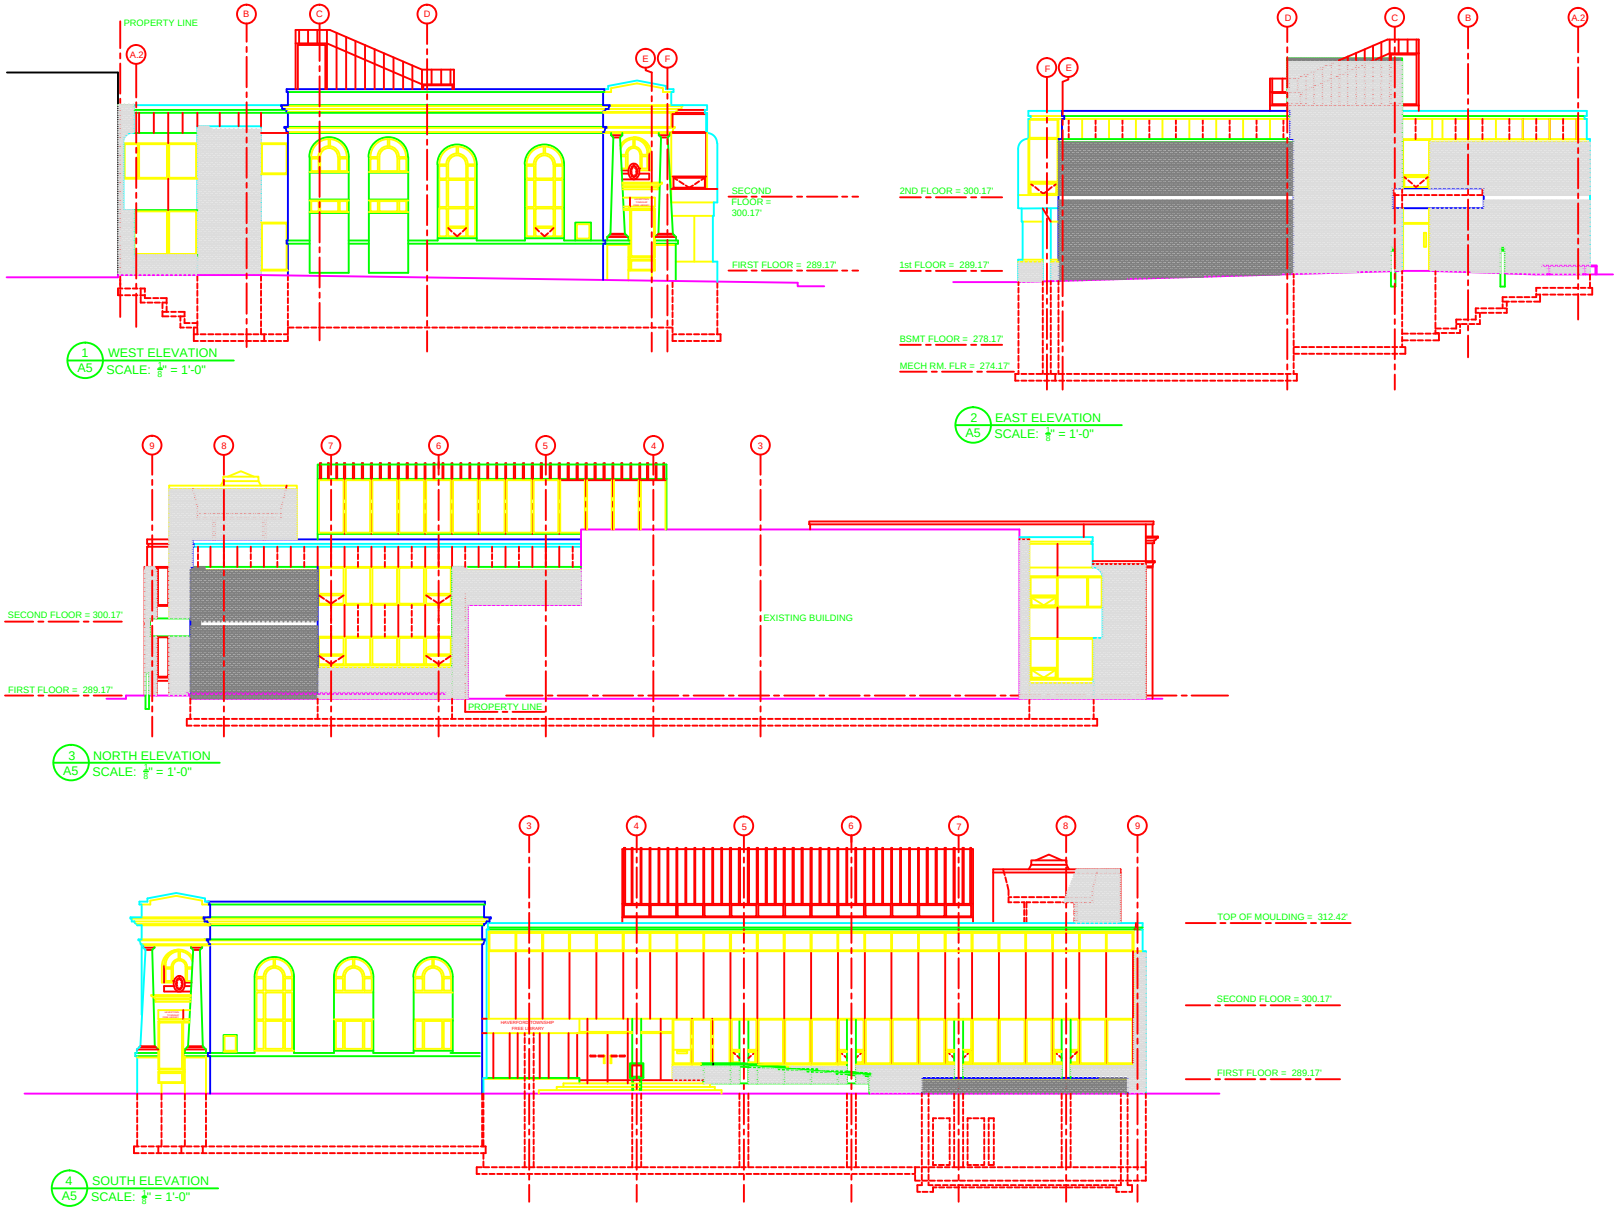
PROPERTY LINE
A.2
B
C
D
E
F
SECOND FLOOR = 300.17'
FIRST FLOOR = 289.17'
1 A5 WEST ELEVATION
SCALE: 1/8" = 1'-0"
2ND FLOOR = 300.17'
1st FLOOR = 289.17'
BSMT FLOOR = 278.17'
MECH RM. FLR = 274.17'
2 A5 EAST ELEVATION
SCALE: 1/8" = 1'-0"
9
8
7
6
5
4
3
SECOND FLOOR = 300.17'
FIRST FLOOR = 289.17'
EXISTING BUILDING
PROPERTY LINE
3 A5 NORTH ELEVATION
SCALE: 1/8" = 1'-0"
TOP OF MOULDING = 312.42'
SECOND FLOOR = 300.17'
FIRST FLOOR = 289.17'
4 A5 SOUTH ELEVATION
SCALE: 1/8" = 1'-0"
SEAL
CONSULTANT
CONSULTANT
BUILDING ELEVATIONS
CLIENT/PROJECT
REVISIONS:
DATE:
REVISION NUMBER
DATE:
SCALE:
DRAWN:
CHECKED:
FILE:
COMPANY NAME
ADDRESS
PHONE NUMBER
A5